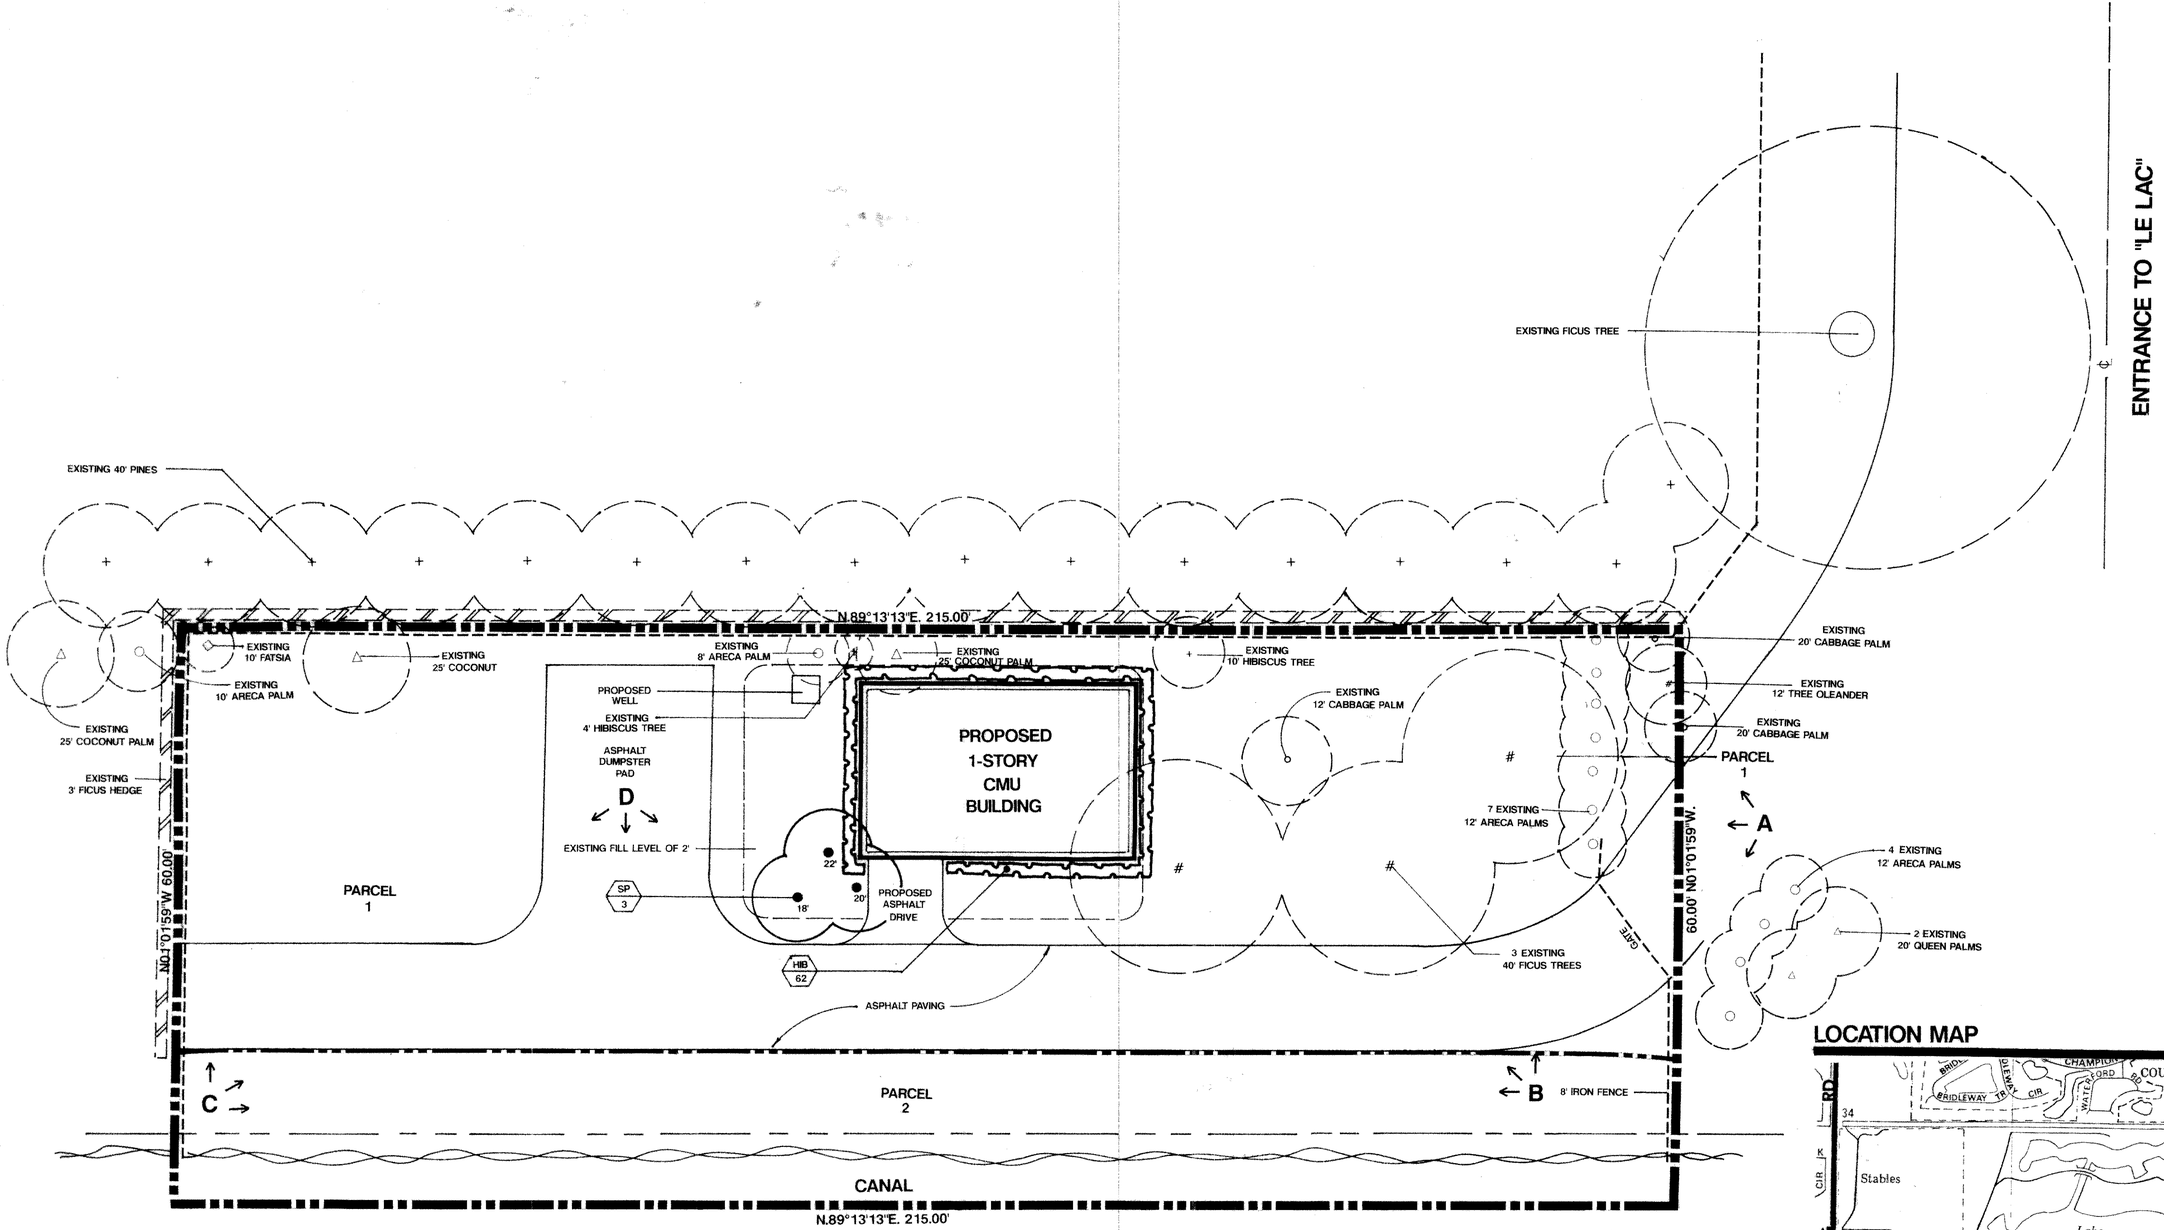

PLANT LIST

QTY.	CODE	BOTANICAL NAME	COMMON NAME	SIZE & REMARK
3	SP	Sabal palmetto	Cabbage Palm	see plan for OA HT., booted.
62	HIB	Hibiscus rosa-sinensis	Red Hibiscus	#3, 24"x24", 24" O.C.

NOTE:

- MULCH ALL PLANTING BEDS WITH +2" CYPRESS MULCH.
- RELOCATION OF EXISTING VEGETATION IS RESPONSIBILITY OF LANDSCAPE CONTRACTOR. SEE LANDSCAPE ARCHITECT FOR PLANTING INSTRUCTIONS AND LOCATIONS.

LOCATION MAP

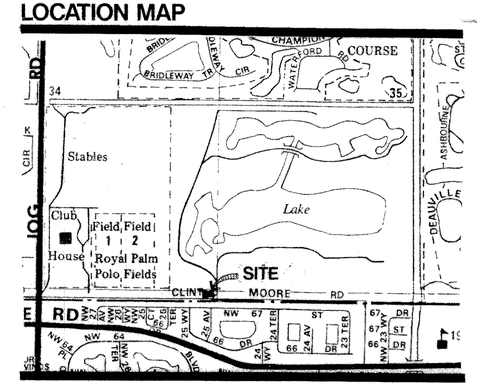

0' 5' 10' 20' 30' 40'

SCALE 1" - 10'

NORTH

LE LAC PUD. PARCEL 1 - LANDSCAPE PLAN

LAND DESIGN SOUTH
Landscape Architecture / Land Planning

LE LAC
PARCEL 1

PALM BEACH COUNTY, FLORIDA

CERTIFIED FOR INFORMATION ONLY
12/8/93

PETITION NO. 77-65 A
DATE FILED OCT 20 1993
EXHIBIT 41

LANDSCAPE PLAN

Congress Business Center
1280 N. Congress Ave., Suite 215
West Palm Beach, FL 33409
407-478-8501

SCALE: 1"=10'-0"
DRAWN BY: SCG
DRAWING #
FILE #
DATE: 10/12/93
REVISED

SHEET # 1 OF 1