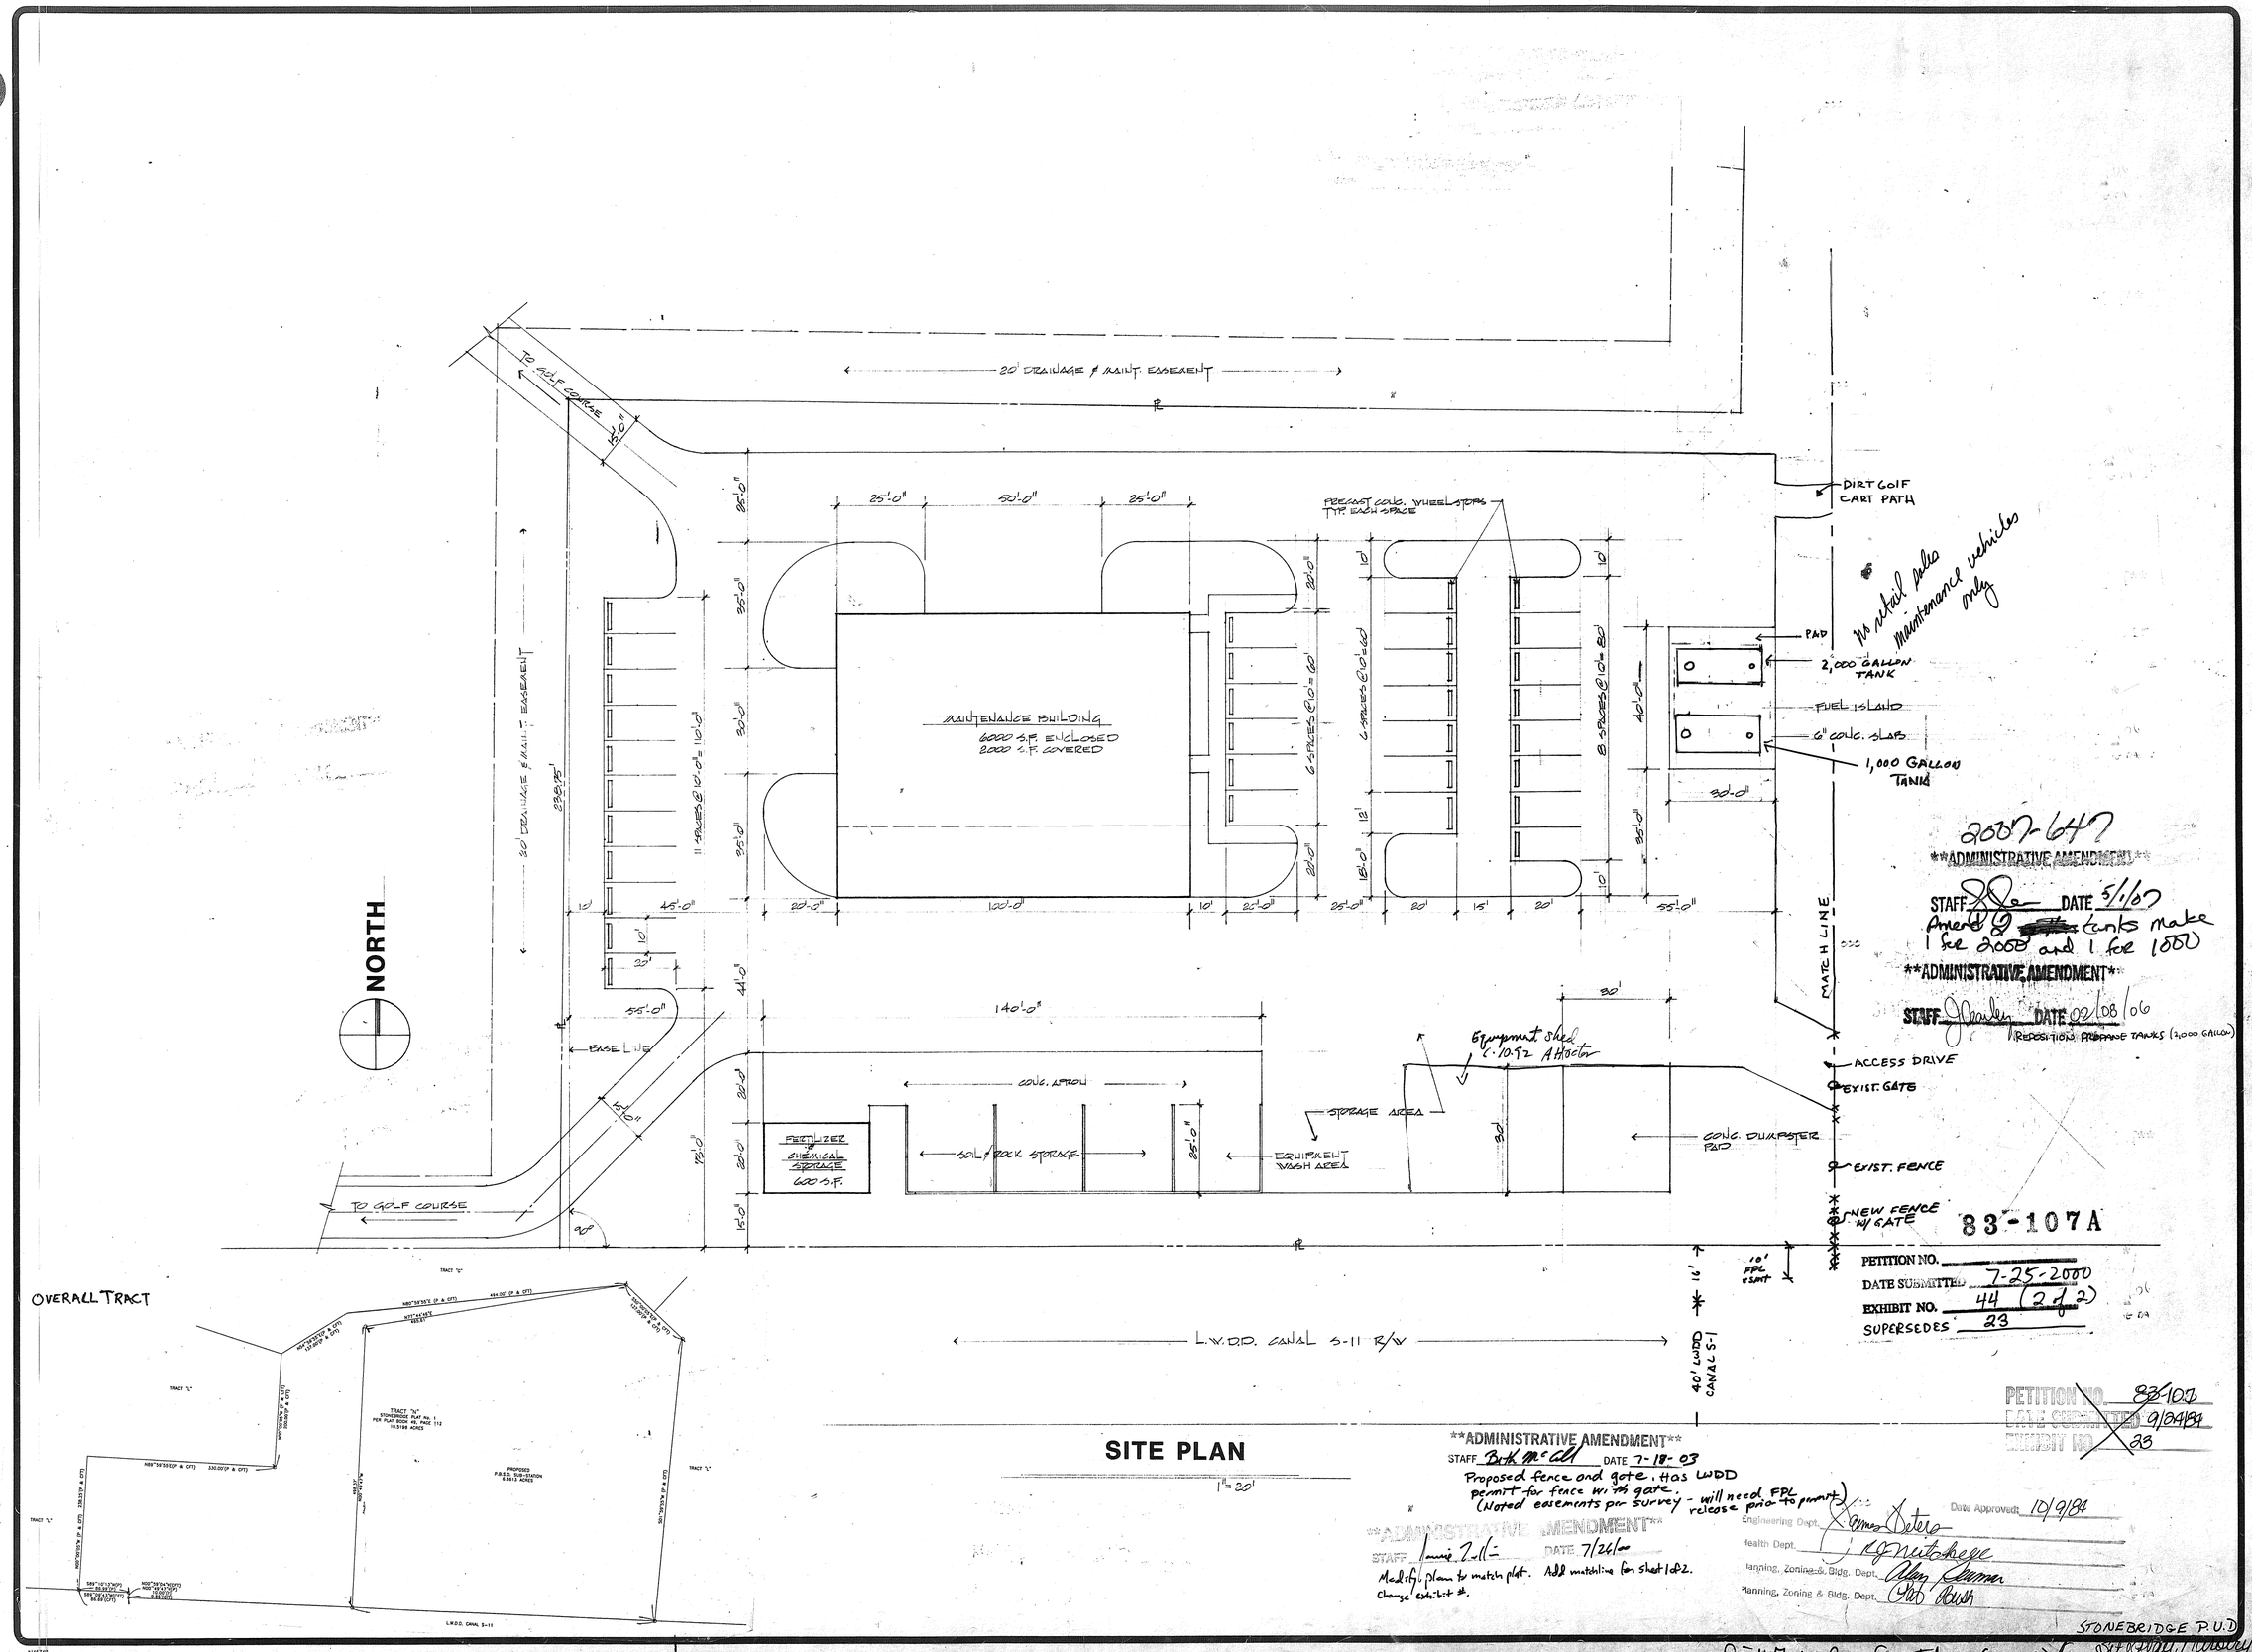

2007-647

ADMINISTRATIVE AMENDMENT

STAFF [signature] DATE 5/1/07

Amend 2 tanks make 1 for 2000 and 1 for 1000

ADMINISTRATIVE AMENDMENT

STAFF [signature] DATE 02/08/06

REPOSITION PROPANE TANKS (2,000 GALLON)

83-107A

PETITION NO.

DATE SUBMITTED 7-25-2000

EXHIBIT NO. 44 (2 of 2)

SUPERSEDES 23

PETITION NO. 83-107

DATE SUBMITTED 9/24/84

EXHIBIT NO. 23

SITE PLAN

1" = 20'

ADMINISTRATIVE AMENDMENT

STAFF Beth McCall DATE 7-18-03

Proposed fence and gate. Has LWDD permit for fence with gate. (Noted easements per survey - will need FPL release prior to permit)

ADMINISTRATIVE AMENDMENT

STAFF [signature] DATE 7/26/00

Modify plan to match plat. Add matchline for sheet 1 of 2. Change exhibit #.

Date Approved: 10/9/84

Engineering Dept. [signature]

Health Dept. [signature]

Planning, Zoning & Bldg. Dept. [signature]

Planning, Zoning & Bldg. Dept. [signature]

STONEBRIDGE P.U.D.

Dist. 7 W. Boca Substation (2 of 2) (FKA Southern Manor P.U.D.)

REVISIONS	BY

STEPHEN A. BROCK ARCHITECTS, INC.

6667 42nd TERRACE NORTH, WEST PALM BEACH, FL 33407

(305) 845-8881

MAINTENANCE BUILDING FOR STONEBRIDGE GOLF & COUNTRY CLUB

PALM BEACH COUNTY, FLORIDA

Southern Manor P.U.D.

DRAWN	SB
CHECKED	SB
DATE	9-21-84
SCALE	1"=20'
JOB NO.	5443
SHEET	SP-2
OF	2 SHEETS