Phasing

Phase I

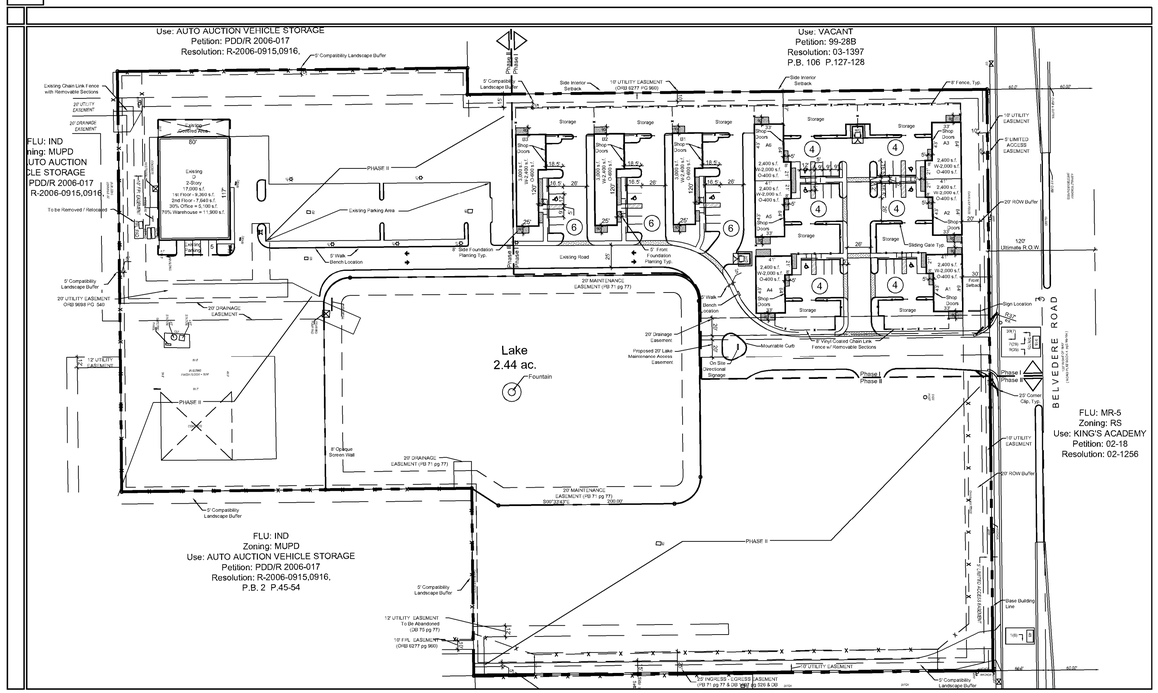

Phase II

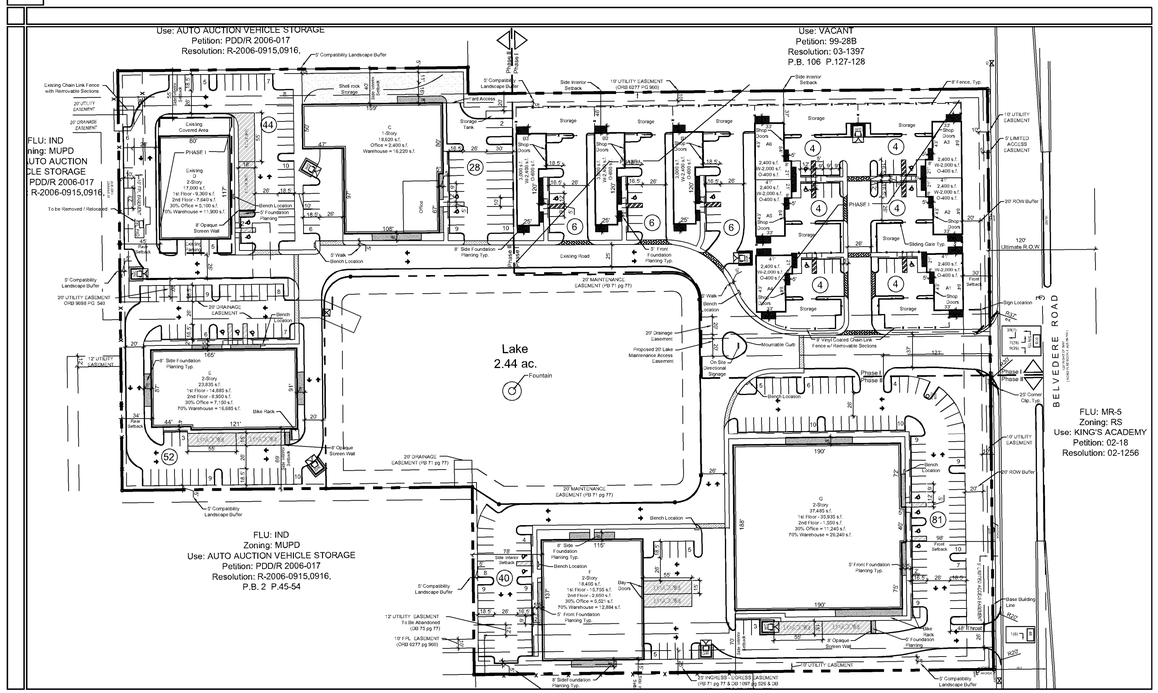

Phasing Breakdown

Phase	Uses	Expected Years of Phase	Applicable Buildings	Details
1	Office/warehouse	2016-2018	A 1-6, B 1-3, D	Building D is existing
2	Office/warehouse	2021-2023	C, E, F, G	

Amendment Stamp

Zoning Stamp

PROJECT #: 00602-001
CONTROL #: 1985-00055
APPLICATION#: DRO-2016-00659
RESOLUTION#: R-2016-398

EXHIBIT #: 93 SHEET 1 OF 1
SUPERCEDES EXH #: N/A
DATE APPROVED: 06-08-2016
PROJECT MANAGER: OSNIEL LEON

Jon E. Schmidt and Associates
Landscape Architecture & Site Planning
2247 Palm Beach Lakes Blvd.- Suite 101
West Palm Beach, Florida 33409
Tel. (561) 684-6141 • Fax. (561) 684-6142
E-mail: Jschmidt@jesla.com
Website: www.jesla.com
License No.: LC26000232

Palms West Industrial Park II

Palm Beach County, Florida

Date:	04/14/15
Scale:	1" =50'-0"
Design By:	JES
Drawn By:	BMC
Checked By:	Jes
File No.	728.01
Job No.	14-86

REVISIONS / SUBMISSIONS
12/23/15 DRO Resubmittal
1/14/16 DRO Resubmittal
4/19/16 DRO Resubmittal
5/23/16 DRO Resubmittal

Final Phasing Plan

FPP-1 of 1