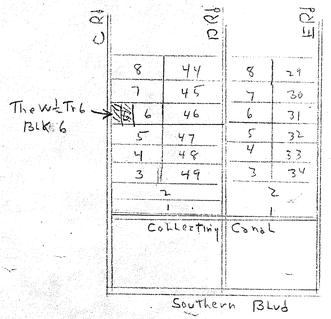

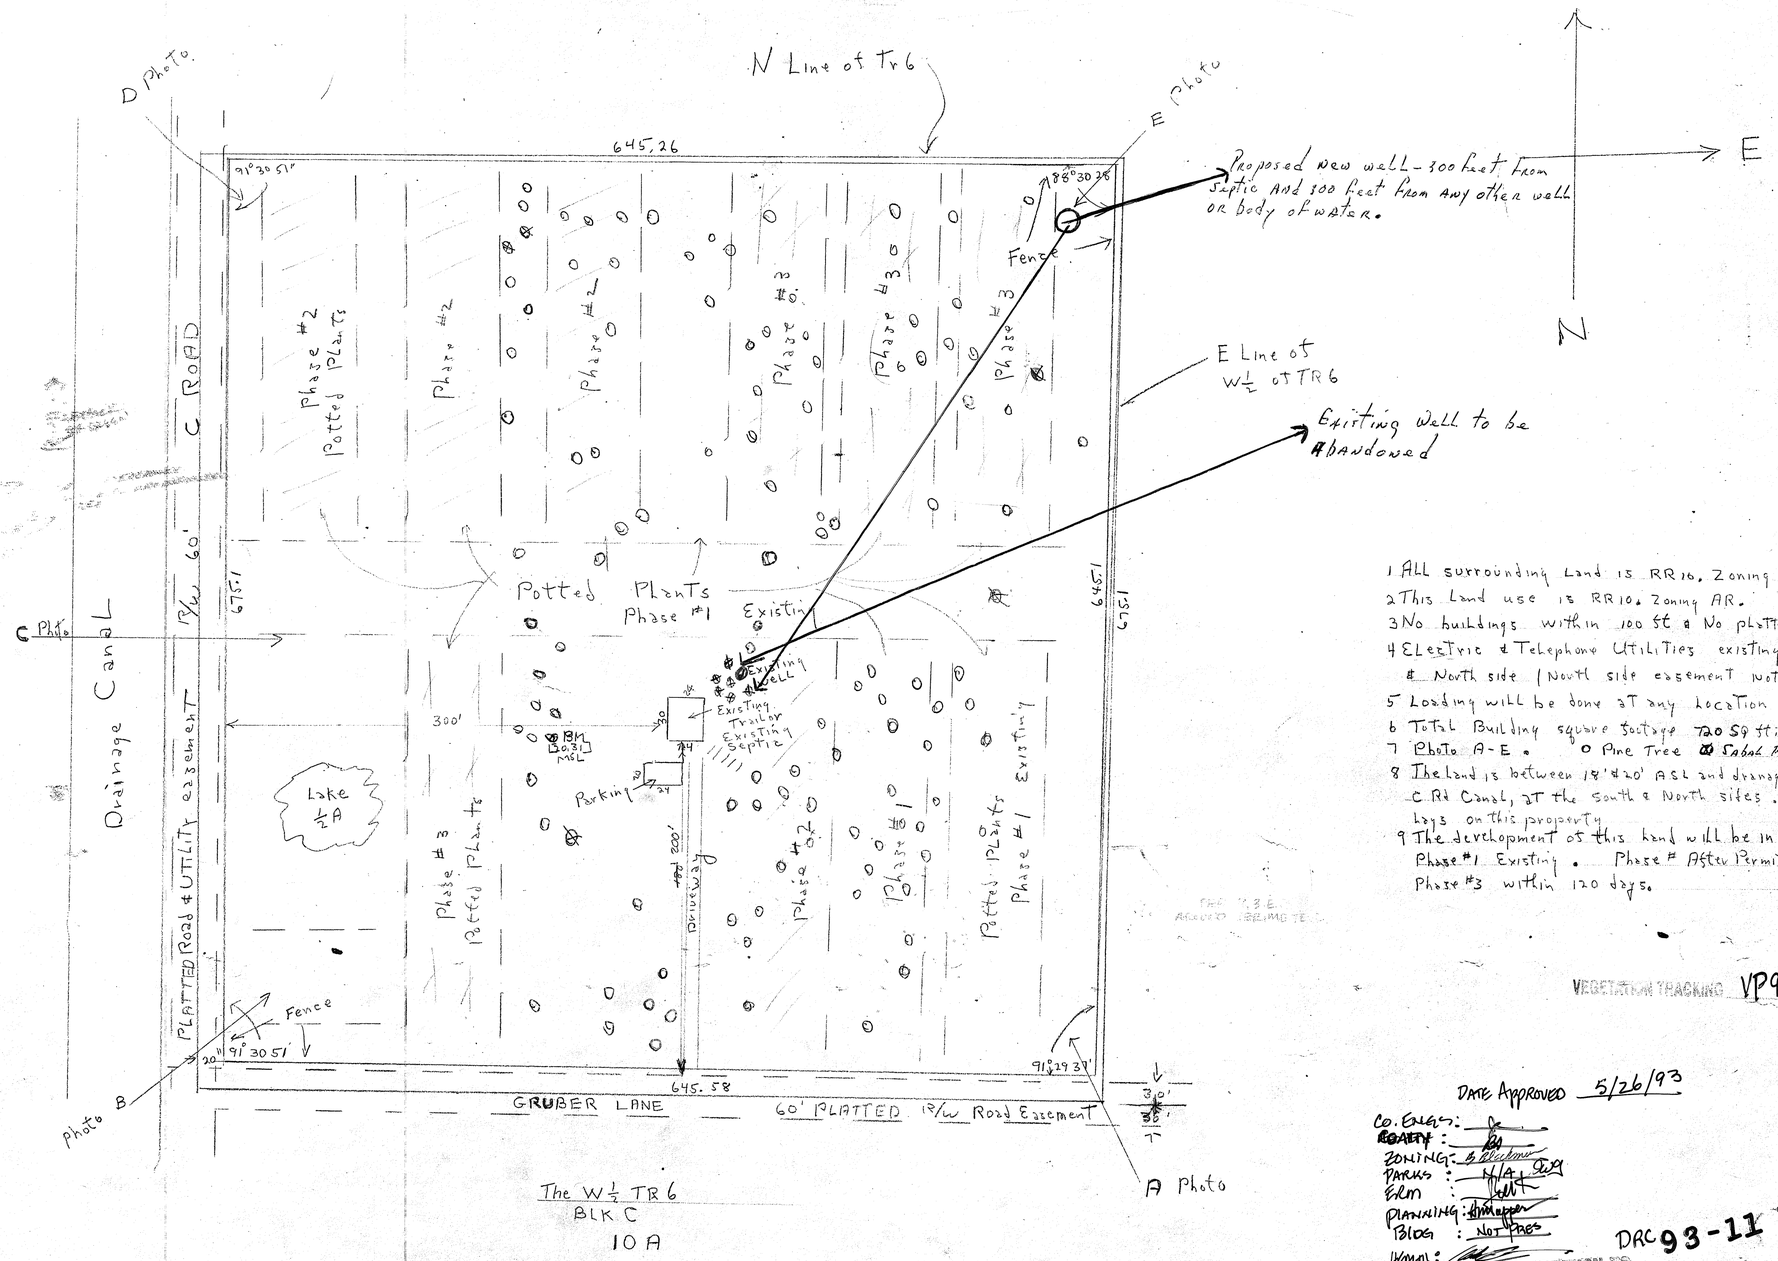

1 All surrounding Land is RR10, Zoning AR.
2 This Land use is RR10, Zoning AR.
3 No buildings within 100 ft & No platted Lands
4 Electric & Telephone Utilities existing on West & North side (North side easement not part of property
5 Loading will be done at any location on property
6 Total Building square footage 720 SQ ft.
7 Photo A-E. o Pine Tree ⊗ Sabal Palm
8 The land is between 18' & 20' ASL and drainage is into the C Rd Canal, at the South & North sides. No water lays on this property
9 The development of this land will be in three phases Phase #1 Existing. Phase # After Permit Issued. Phase #3 within 120 days.

VEGETATION TRACKING VP93-39

DATE APPROVED 5/26/93

CO. ENGS: [signature]
COUNTY: [signature]
ZONING: [signature]
PARKS: N/A
ERM: [signature]
PLANNING: [signature]
BLDG: NOT PRES
HEALTH: [signature]

DRC 93-11

PETITION NO.
DATE SUBMITTED APR 27 1993
EXHIBIT NO. 1

Thomas J & Suzanne M Sheeley
3547 161 Tr Loxahatchee FL
407-793 0708 33470

0 — 50
1" = 50'

SCALE:
APPROVED BY
DRAWN BY TJS
DATE:

CONCEPTUAL SITE PLAN

DRAWING NUMBER

T.J. Plant Nursery · Site Plan