DATA BOX

PARK NAME	Bamboo Motor Colony
AKA	
PARK ADDRESSS	2767 S. Military Trl, West Palm Beach
USE	R
PC #	00-42-44-13-00-000-0000
ZONING	RH
SUBDIVISION #	4000-070
INSPECTION AREA #	4
DATE OF APPROVAL	1947
IMPACT FEE ZONES	5/3/92
PETITION #	
ZONING QUAD #	32
NUMBER OF SPACE APPROVED	59
ORDINACE APPROVED UNDER	1939
RESOLUTION	
STATUS OF PROJECT	O
SETBACKS	F-25' 5/8-10' SE-15' R-10'

DISCLAIMER– INFORMATIONAL PURPOSES ONLY. The information included in the data box and on the site plan is based solely upon information previously submitted by the applicant.

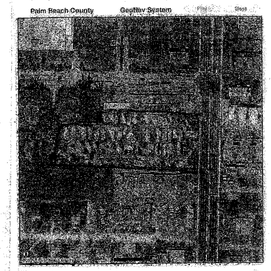

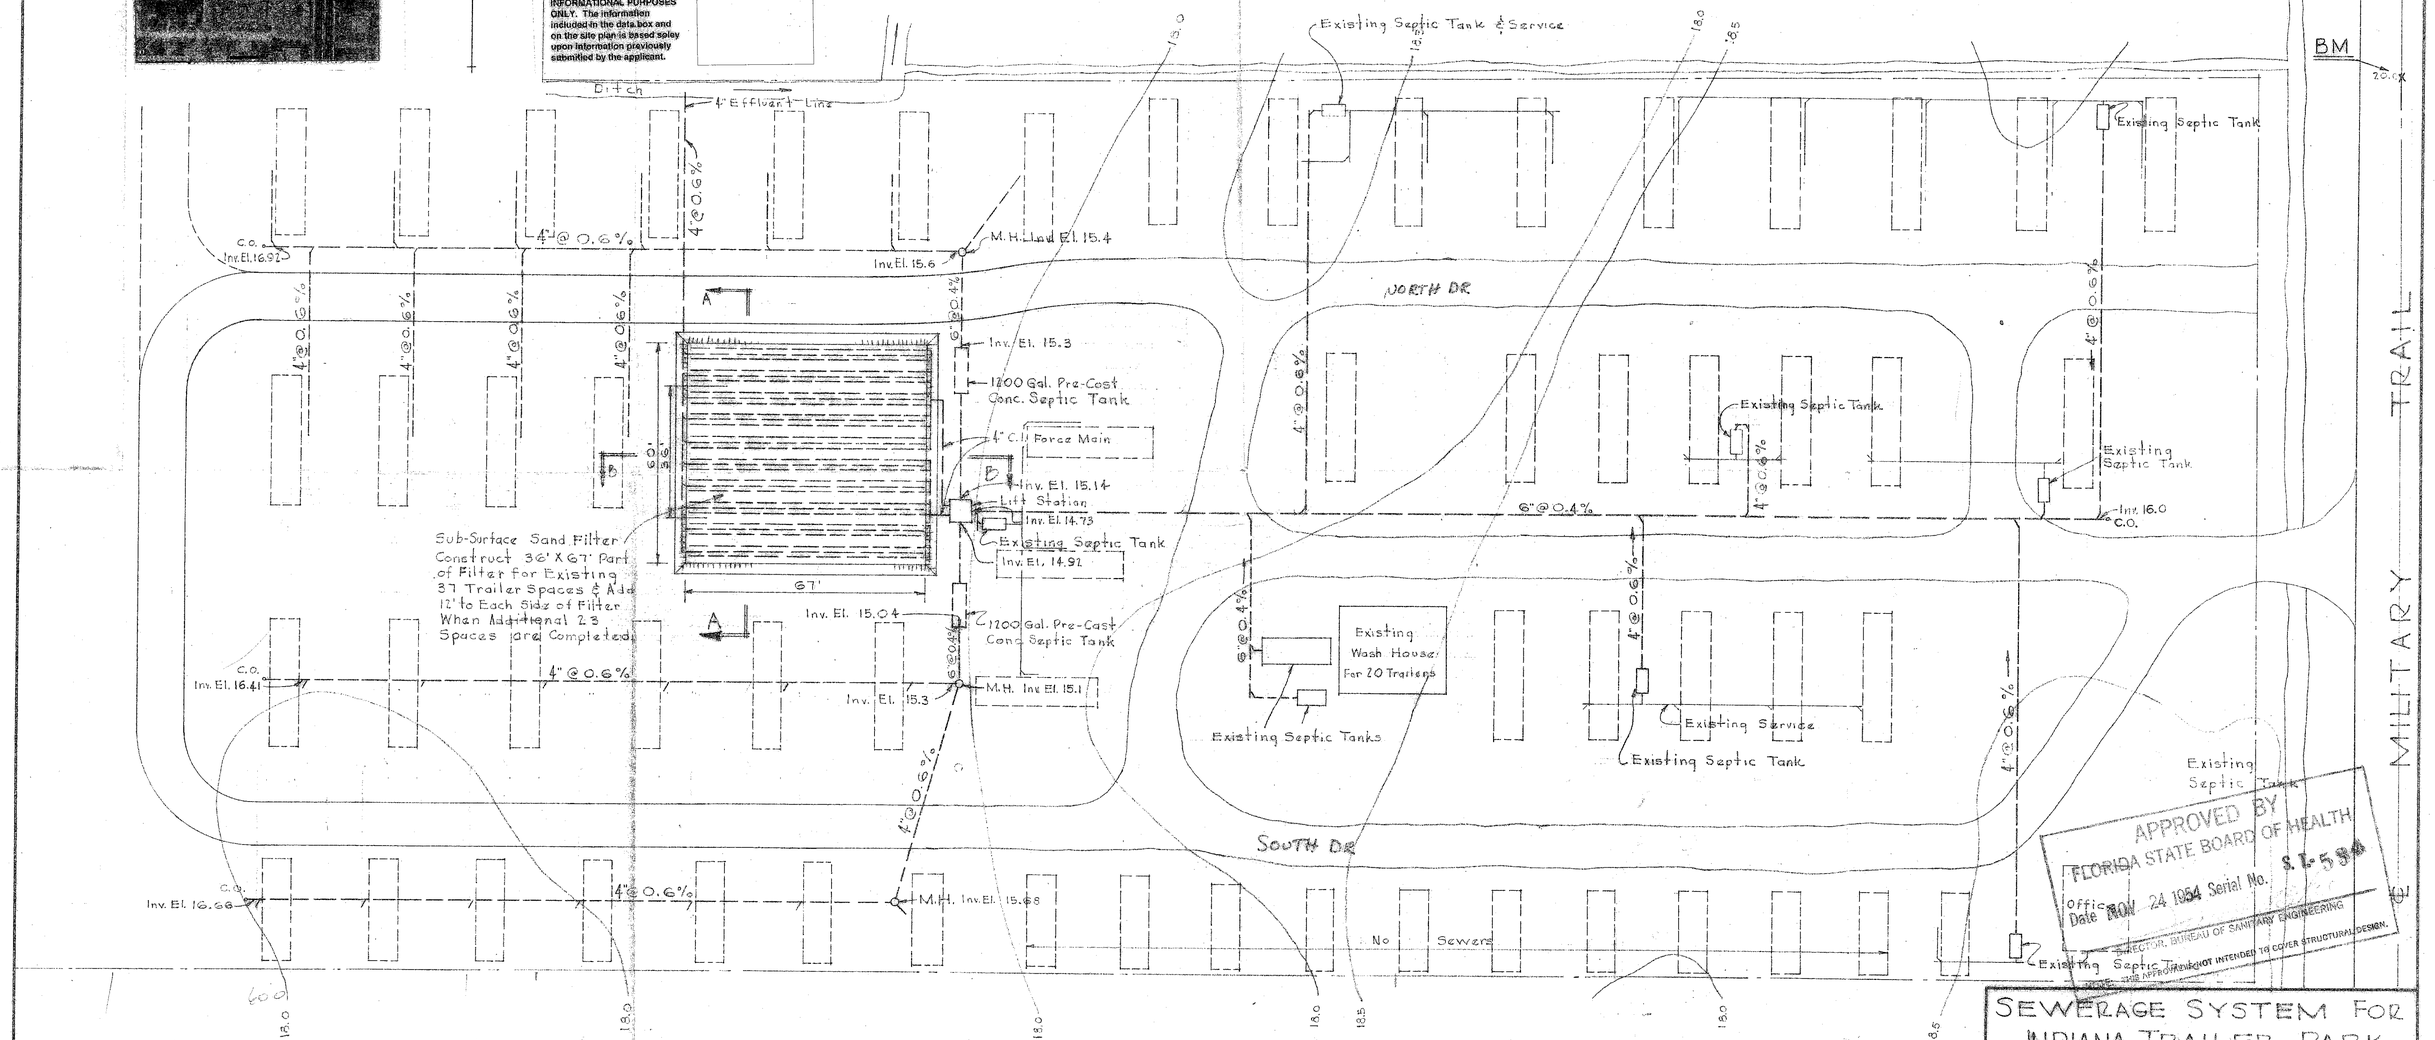

APPROVED BY
FLORIDA STATE BOARD OF HEALTH
Office
Date NOV 24 1954 Serial No. S.T.-584
DIRECTOR, BUREAU OF SANITARY ENGINEERING
NOTE: THIS APPROVAL IS NOT INTENDED TO COVER STRUCTURAL DESIGN.

NOTES:

1. All sewer lines and service connections shall be Orangeburg pipe with taperweld joints and V.C. or C.I. fittings.
3. B.M. is intersection of N.P. Line and ℄ of Military Trail. El. 20.0
3. Capacity of existing septic tanks is approximately 3,150 gallons.

Date	Description	By
	Revisions	

SEWERAGE SYSTEM FOR INDIANA TRAILER PARK

TRAILER PARK PLAN

FOR MR. SHELDON

Drawn By REO	GEORGE S. BROCKWAY CONSULTING ENGINEER Room 402 Guaranty Bldg. West Palm Beach Florida	Field Book No. Page
Checked By REN		Sheet No. 1 Of 2
Date Oct 1954		File No. TF-1178-A
Scale 1" = 20'		