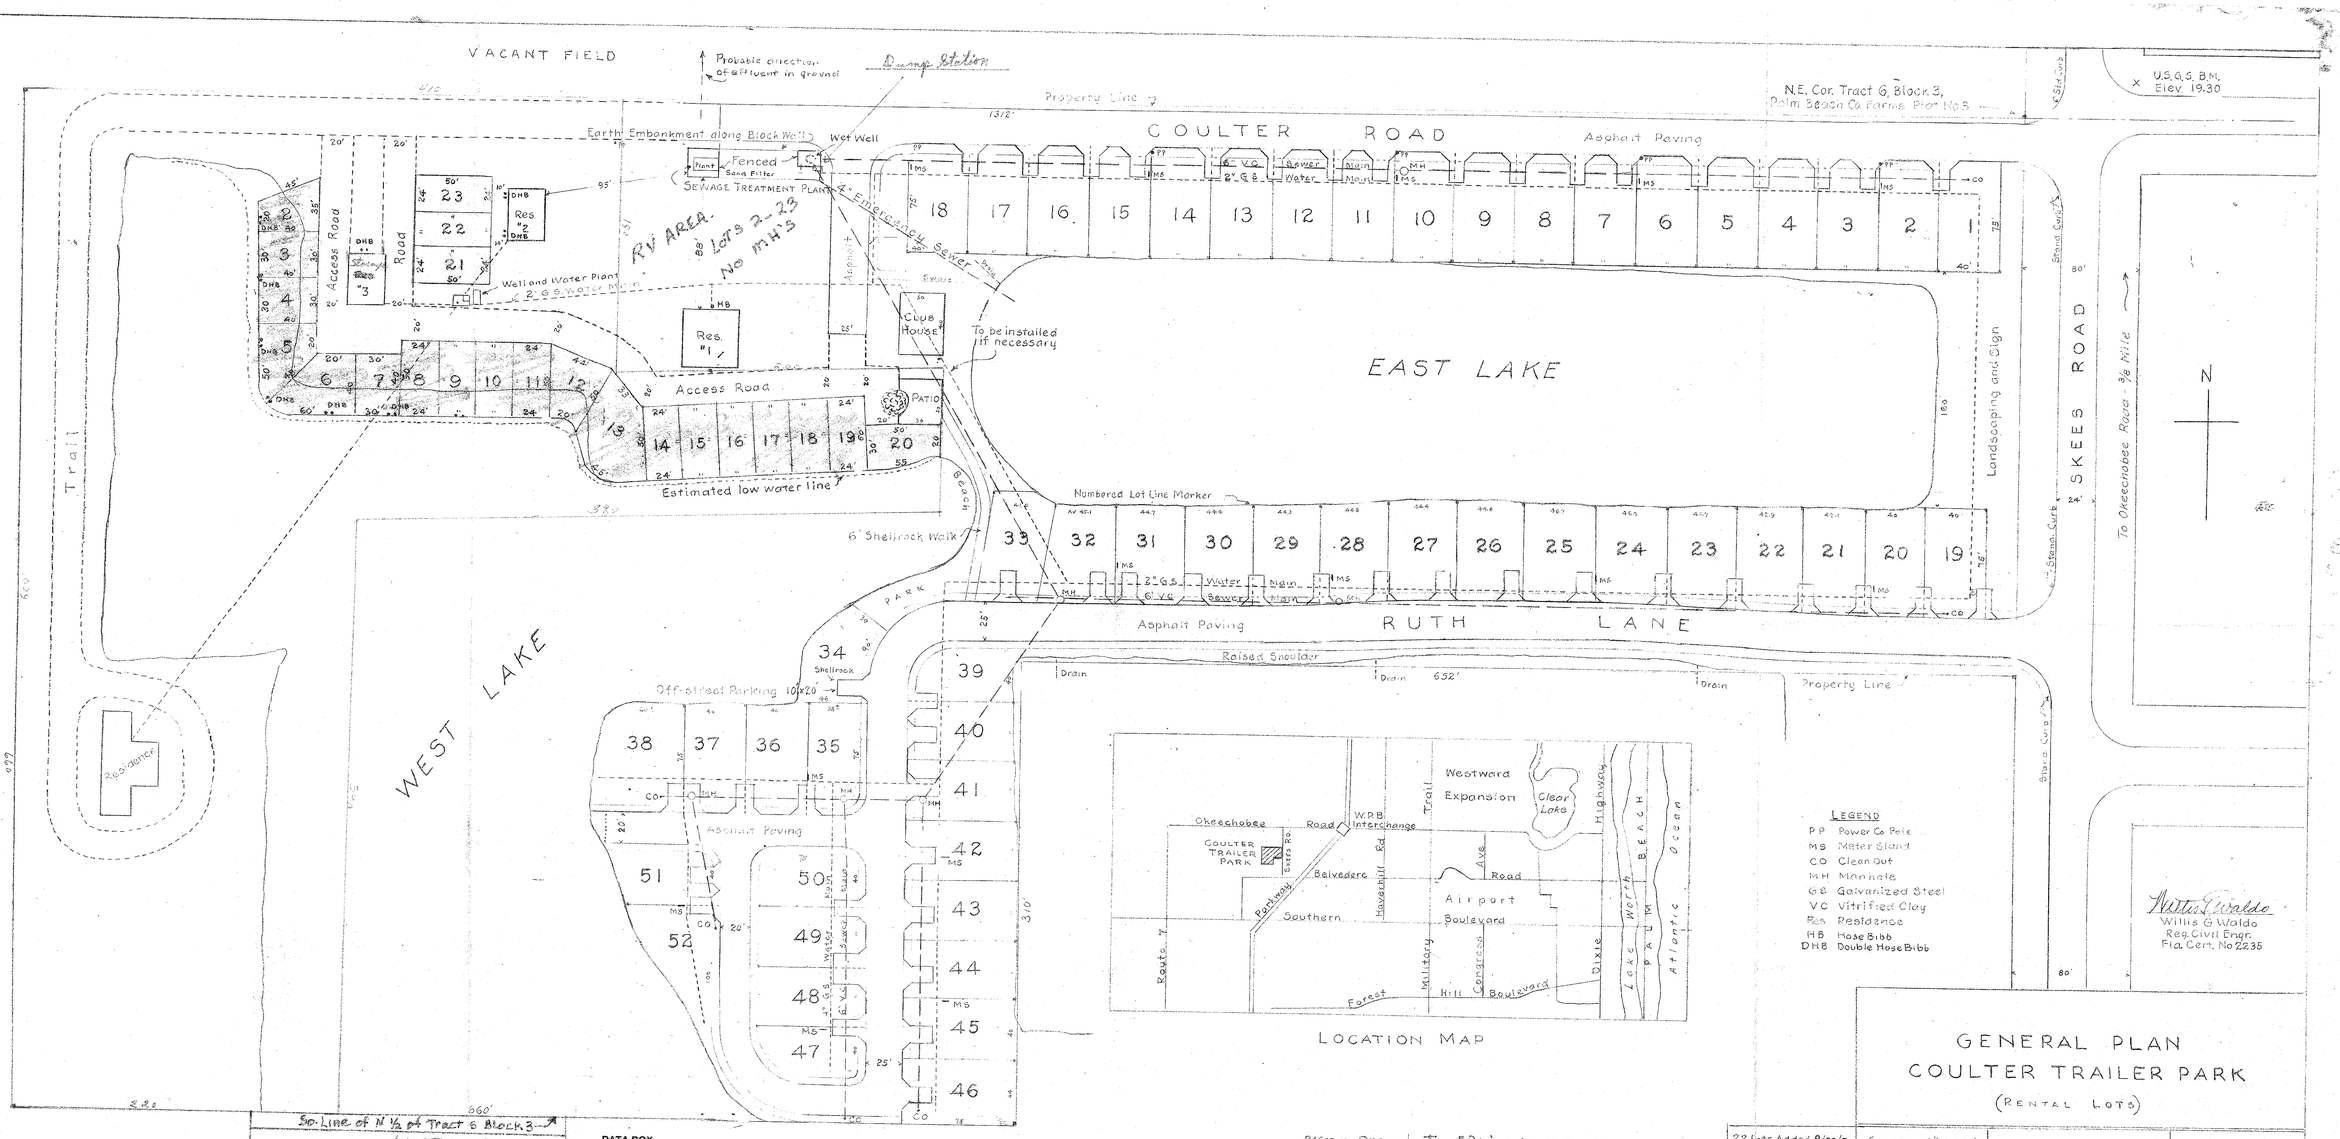

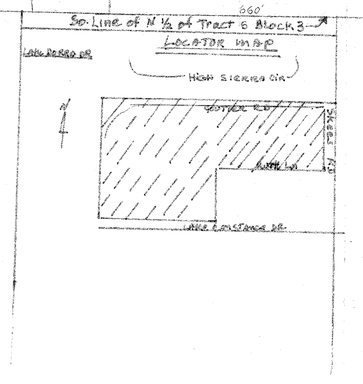

DATA BOX

PARK NAME	Twin Lakes MH Pk
AKA	Polzin/Driftwood = 42/43/28
PARK ADDRESS	1701 Skees Rd., West Palm Beach
USE	0
PC #	00-42-43-27-05-003-0001
ZONING	AR
SUBDIVISION #	4000-050
INSPECTION AREA #	14
DATE OF APPROVAL	1994
IMPACT FEE ZONES	5/2/0/2
PETITION #	
ZONING QUAD #	46
NUMBER OF SPACE APPROVED	52
ORDINACE APPROVED UNDER	1994 E
RESOLUTION	
STATUS OF PROJECT	D
SETBACKS	F- 15' Sh 4' SD- 10' R- 8' or 10' ? Secondary 5/0 access 10' exp 1/POV 00-42-43-28-05-000-0000

DISCLAIMER--INFORMATIONAL PURPOSES ONLY. The information included in the data box and on the site plan is based soley upon information previously submitted by the applicant.

DATA BOX

PARK NAME	Twin Lakes RV**
AKA	RV PARK
PARK ADDRESS	
USE	RV
PC #	00-42-43-28
ZONING	
SUBDIVISION #	
INSPECTION AREA #	14
DATE OF APPROVAL	
IMPACT FEE ZONES	
PETITION #	UIP27
ZONING QUAD #	46
NUMBER OF SPACE APPROVED	22
ORDINACE APPROVED UNDER	
RESOLUTION	
STATUS OF PROJECT	
SETBACKS	RV's NO MH Permitted

DISCLAIMER--INFORMATIONAL PURPOSES ONLY. The information included in the data box and on the site plan is based soley upon information previously submitted by the applicant.

TWIN LAKES RV (22)
AKA-COULTER TRAILER PK
2/23/94